FIG. 1

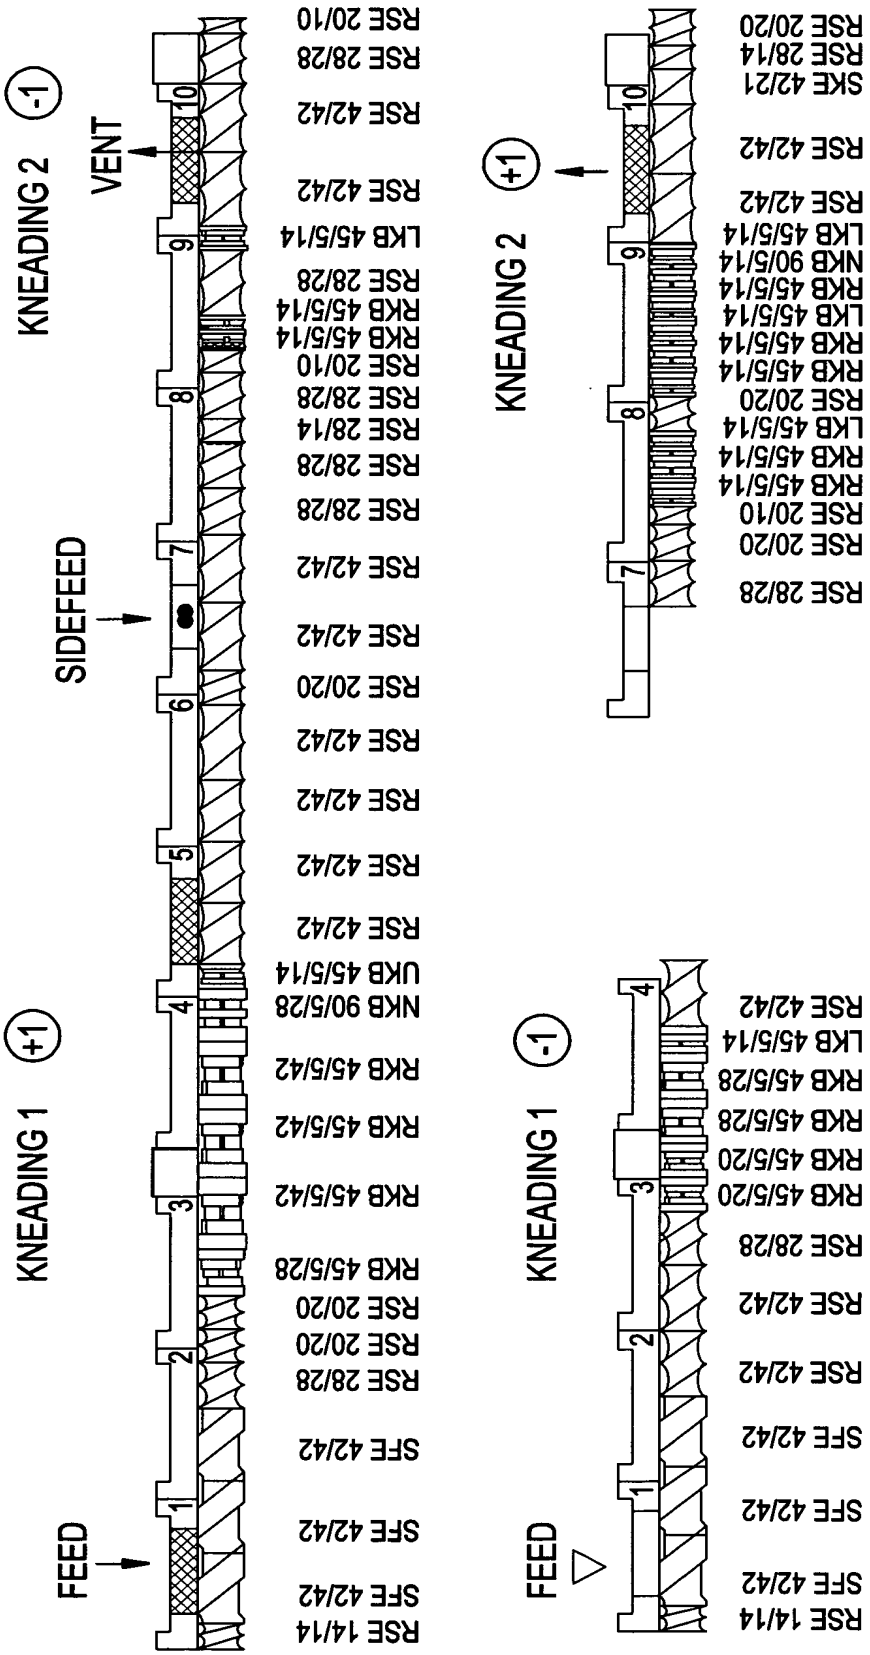
FEED
KNEADING 1
+1
SIDEFEED
KNEADING 2
-1
VENT
KNEADING 1
-1
FEED
KNEADING 2
+1